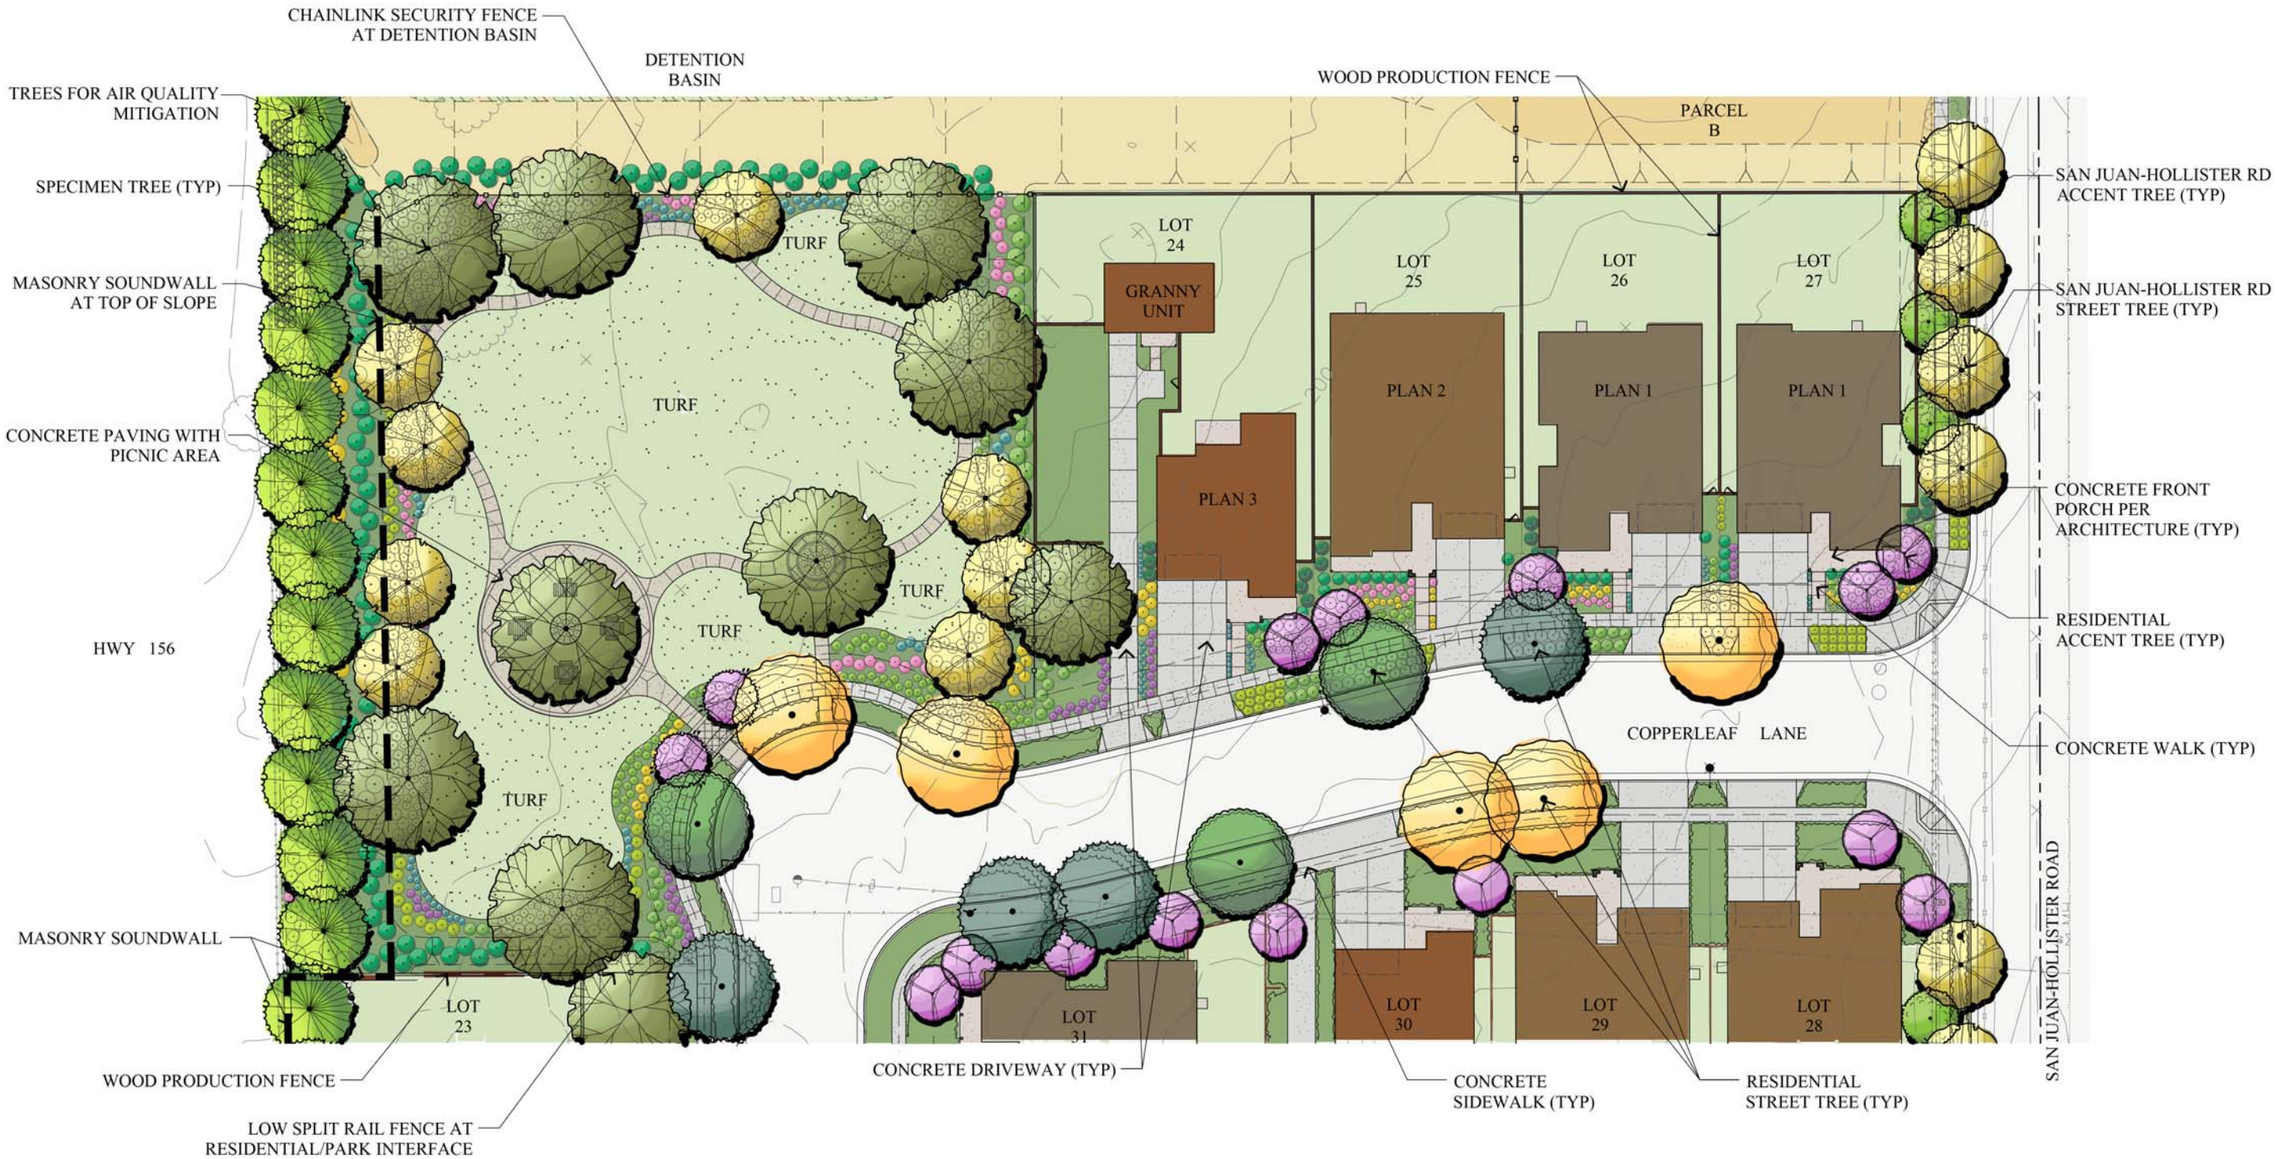


RIPLEY DESIGN GROUP
LANDSCAPE ARCHITECTURE
LAND PLANNING
1615 BONANZA STREET
SUITE 314
WALNUT CREEK, CA 94596
TEL: 925.938.7377
www.ripleydesign.com

EDENBRIDGE HOMES
21771 Stevens Creek Blvd
Suite 200A
Cupertino, Ca 95014
TEL: 669.231.4240

COPPERLEAF
San Juan Bautista, CA
NOVEMBER 2016

# Preliminary Landscape Enlargement Park & Front Yard Typicals

L2